ROUTE 3, ROUTE 46, VALLEY ROAD AND NOTCH/RIFLE CAMP ROAD INTERCHANGE

BOROUGH OF WOODLAND PARK
TOWNSHIP OF LITTLE FALLS
CITY OF CLIFTON

COUNTY OF PASSAIC

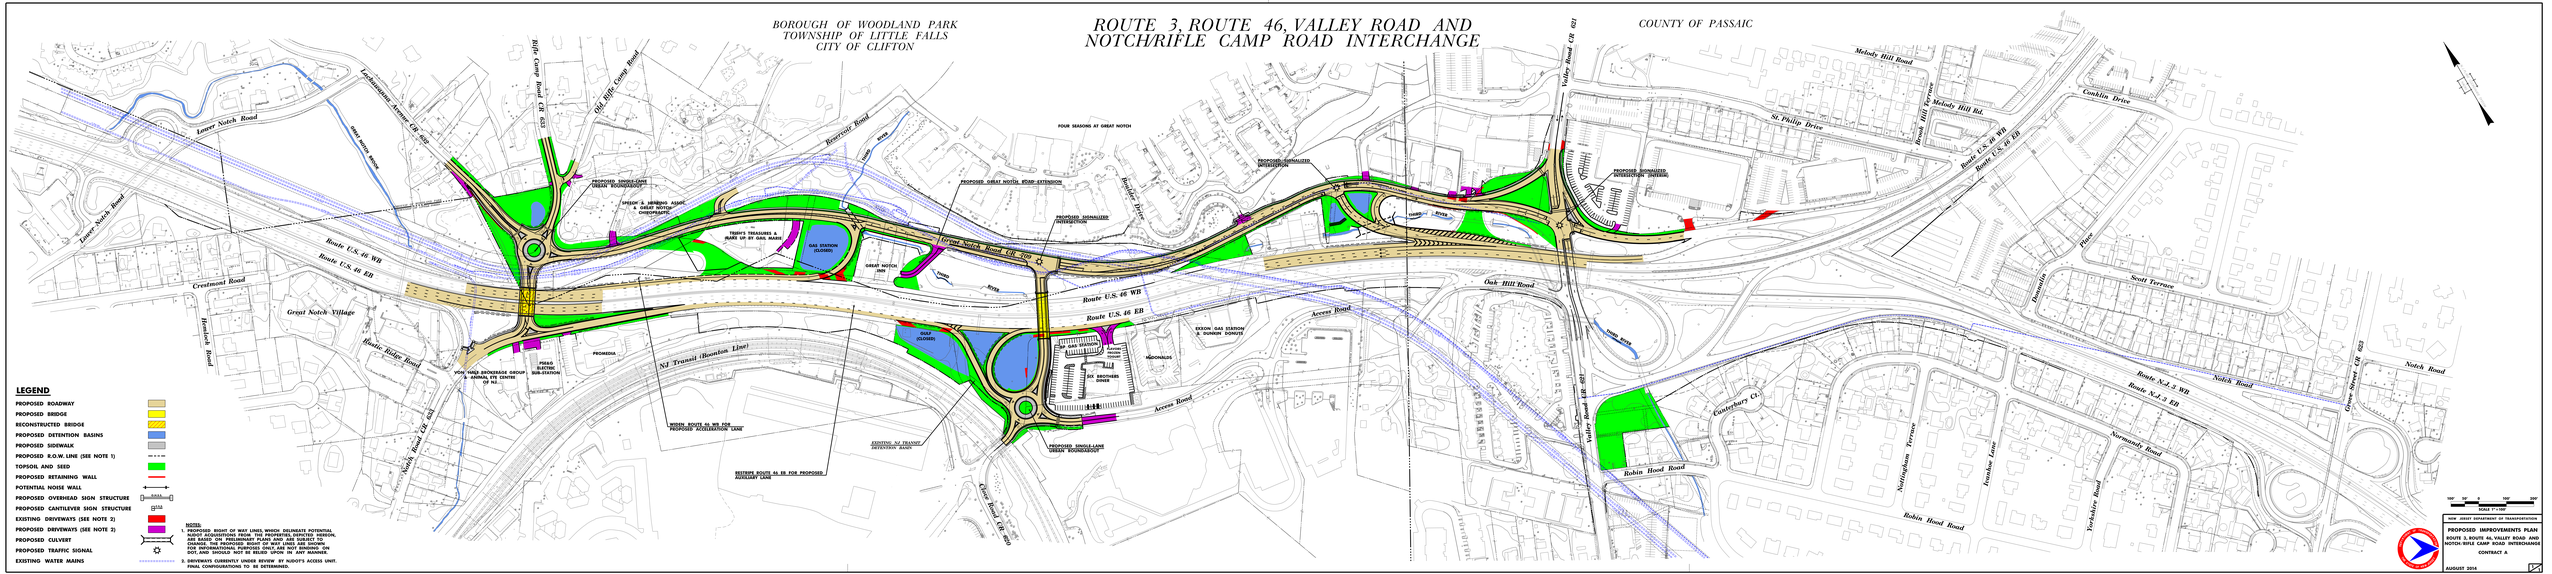

LEGEND

- PROPOSED ROADWAY
- PROPOSED BRIDGE
- RECONSTRUCTED BRIDGE
- PROPOSED DETENTION BASINS
- PROPOSED SIDEWALK
- PROPOSED R.O.W. LINE (SEE NOTE 1)
- TOPSOIL AND SEED
- PROPOSED RETAINING WALL
- POTENTIAL NOISE WALL
- PROPOSED OVERHEAD SIGN STRUCTURE
- PROPOSED CANTILEVER SIGN STRUCTURE
- EXISTING DRIVEWAYS (SEE NOTE 2)
- PROPOSED DRIVEWAYS (SEE NOTE 2)
- PROPOSED CULVERT
- PROPOSED TRAFFIC SIGNAL
- EXISTING WATER MAINS

NOTES:

1. PROPOSED RIGHT OF WAY LINES WHICH DELINEATE POTENTIAL TAKE AREAS ARE SHOWN ON THE PLAN AS DASHED LINES. THESE LINES ARE BASED ON PRELIMINARY PLANS AND ARE SUBJECT TO CHANGE. THE PROPOSED RIGHT OF WAY LINES ARE SHOWN ON THE PLANS FOR INFORMATION ONLY. THE PLANS ARE NOT A DOT DOT, AND SHOULD NOT BE RELIED UPON IN ANY MANNER.
2. DRIVEWAYS CURRENTLY UNDER REVIEW BY NJDOT'S ACCESS UNIT. FINAL CONFIGURATIONS TO BE DETERMINED.